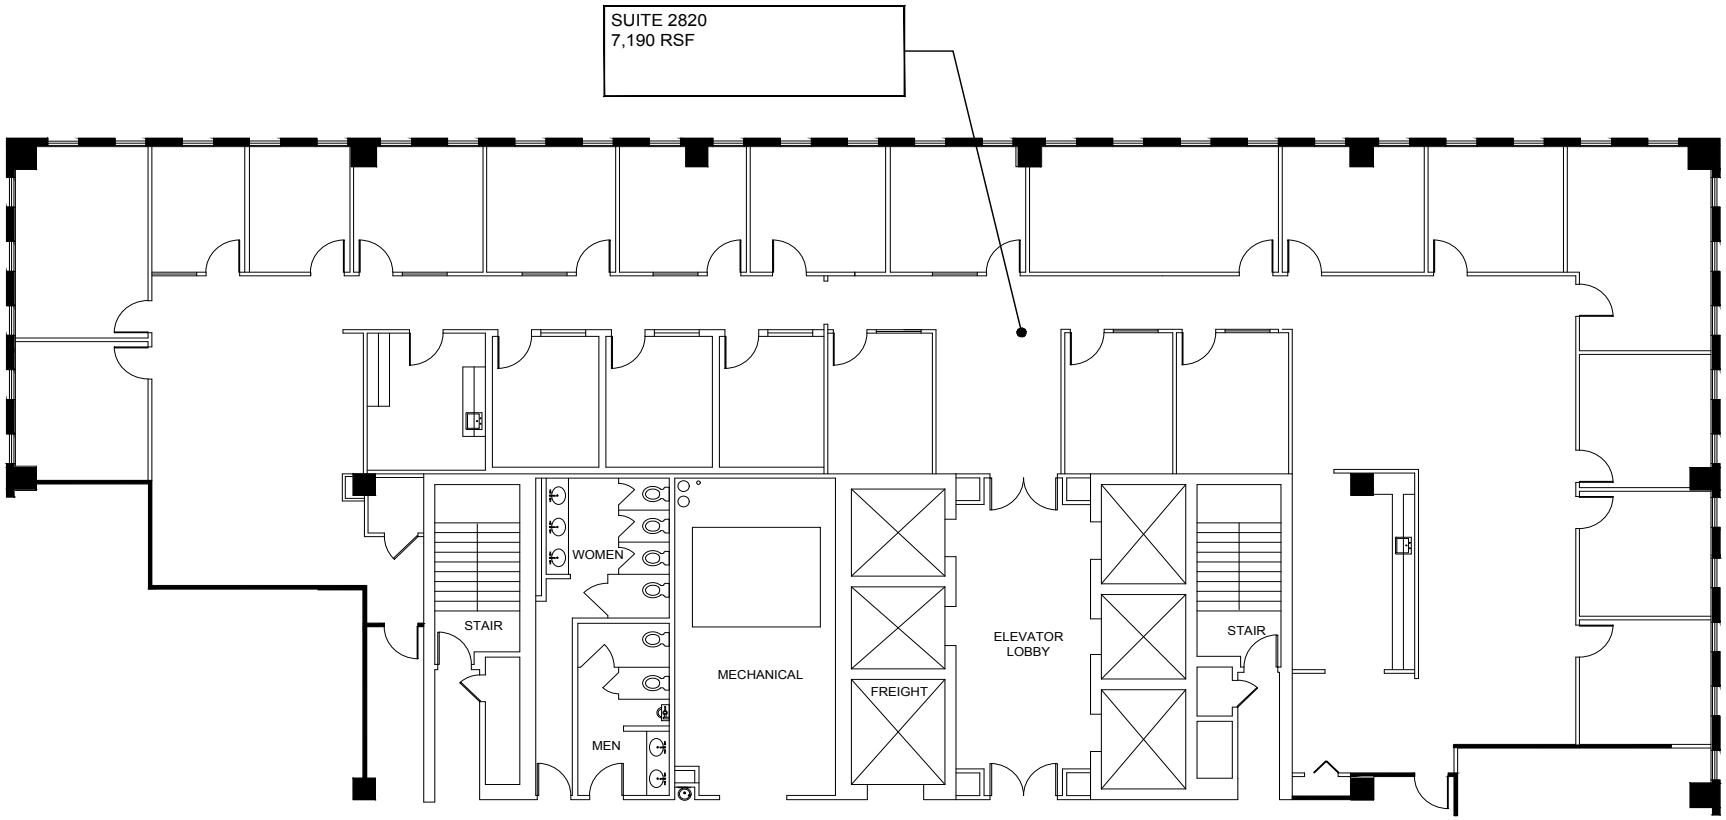

NORTH 0' 5' 10' 20'

PARK TOWER
400 NORTH TAMPA STREET
TAMPA, FLORIDA

JULY 2025

28th FLOOR

CMK Design Studio, Inc.
Planning & Design of the Built Environment

740 4th St. N. #108
St. Petersburg, Florida 33701
Ph: 727.515.8461

LIC NO: AA26002603