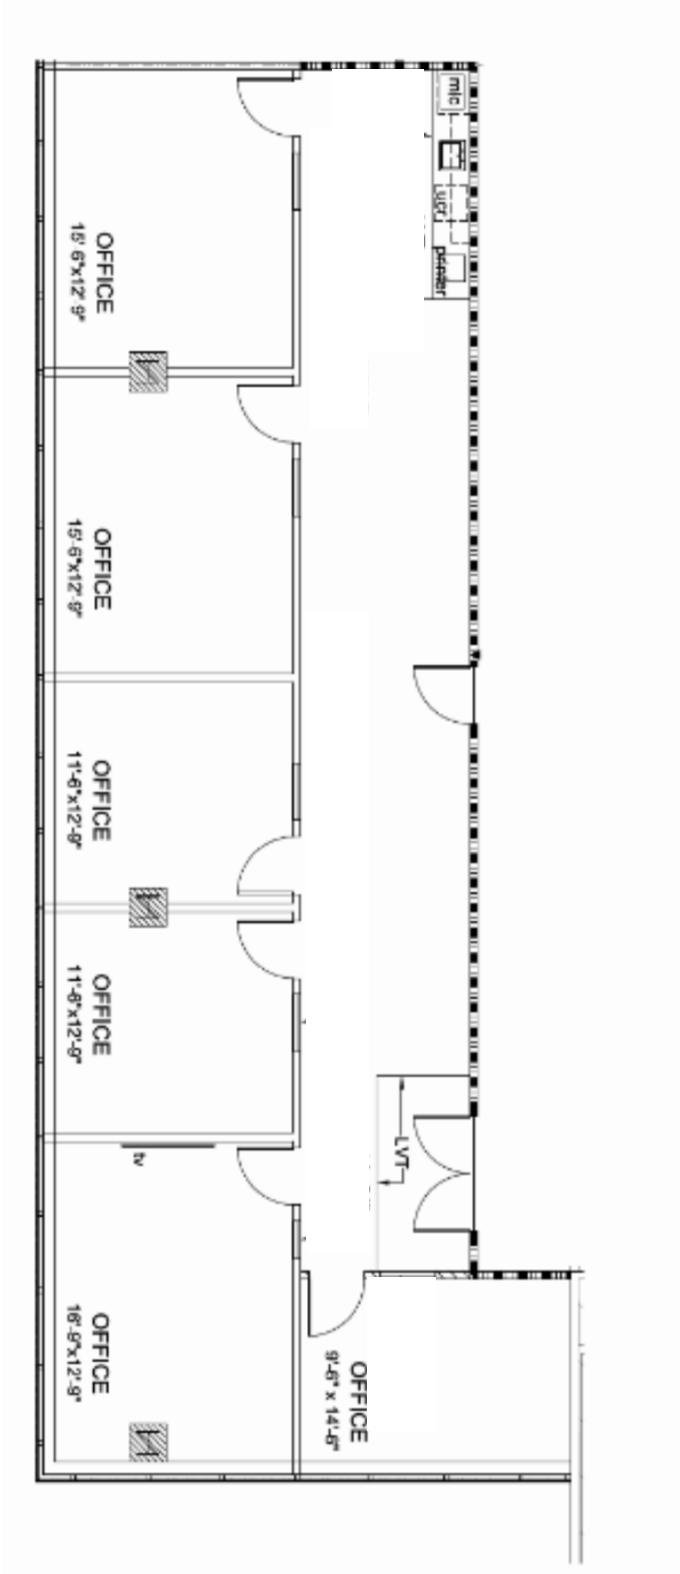

SUITE 1550

2,125 RSF

August 5, 2025

KEY PLAN
SCALE: N.T.S.

BAHAREA LARSEN
blarsen@feldmanequities.com
813-579-3934

MORGAN STANLEY TOWER

150 SECOND AVENUE NORTH, ST. PETERSBURG, FLORIDA 33701

CMK Design Studio, Inc.
Planning & Design of the Built Environment

740 4th St. N. #108
St. Petersburg, Florida 33701
Ph: 727.515.8461

LIC NO: AA26002603